



# Premises

proposed : option 3 : ground floor layout & site plan

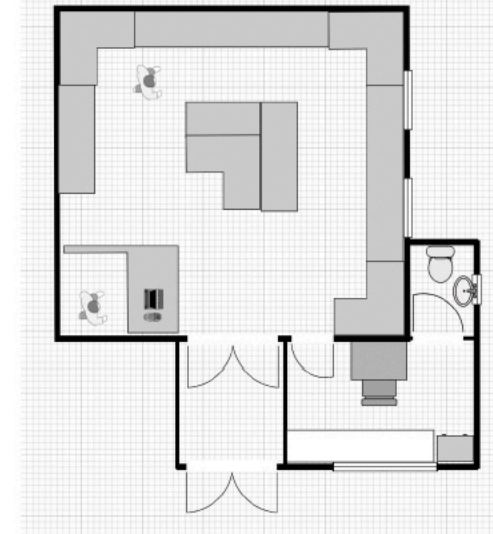

proposed : option 1 : south east elevation

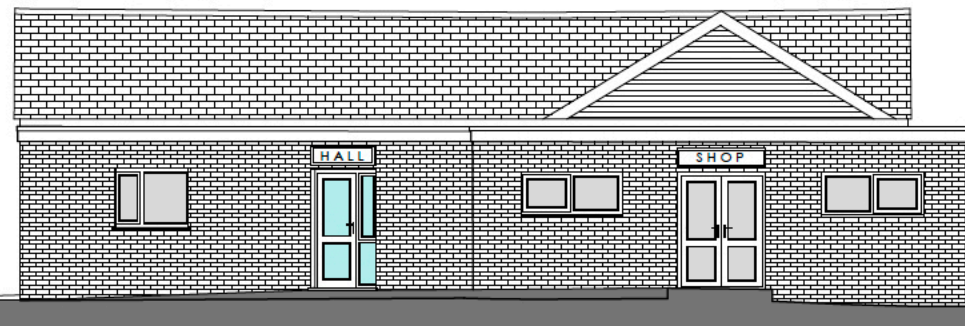

|           |   |   |   |   |
|-----------|---|---|---|---|
| revision: | X | X | X | X |
| date:     |   |   |   |   |
| note:     |   |   |   |   |
| author:   |   |   |   |   |

**dd** design development  
chartered architects

landowne house - 7-9 lower compton road - plymouth - PL3 5QH  
01752 663236  
mail@designdevelopment.co.uk  
www.designdevelopment.co.uk

project title: proposed community shop : denbury village hall  
document title: preliminary feasibility drawings : PROPOSED : Option 3  
client: kier / denbury parish council  
scale: 1:100 @A3  
author: spw  
checked: ddi  
date: feb26

**FOR COMMENT**

| project | origin | function | spatial | type | disc. | dwg no. | status | rev. |
|---------|--------|----------|---------|------|-------|---------|--------|------|
| 1583    | DDL    | FEA      | 00      | DP   | A     | 0003    | A1     | -    |